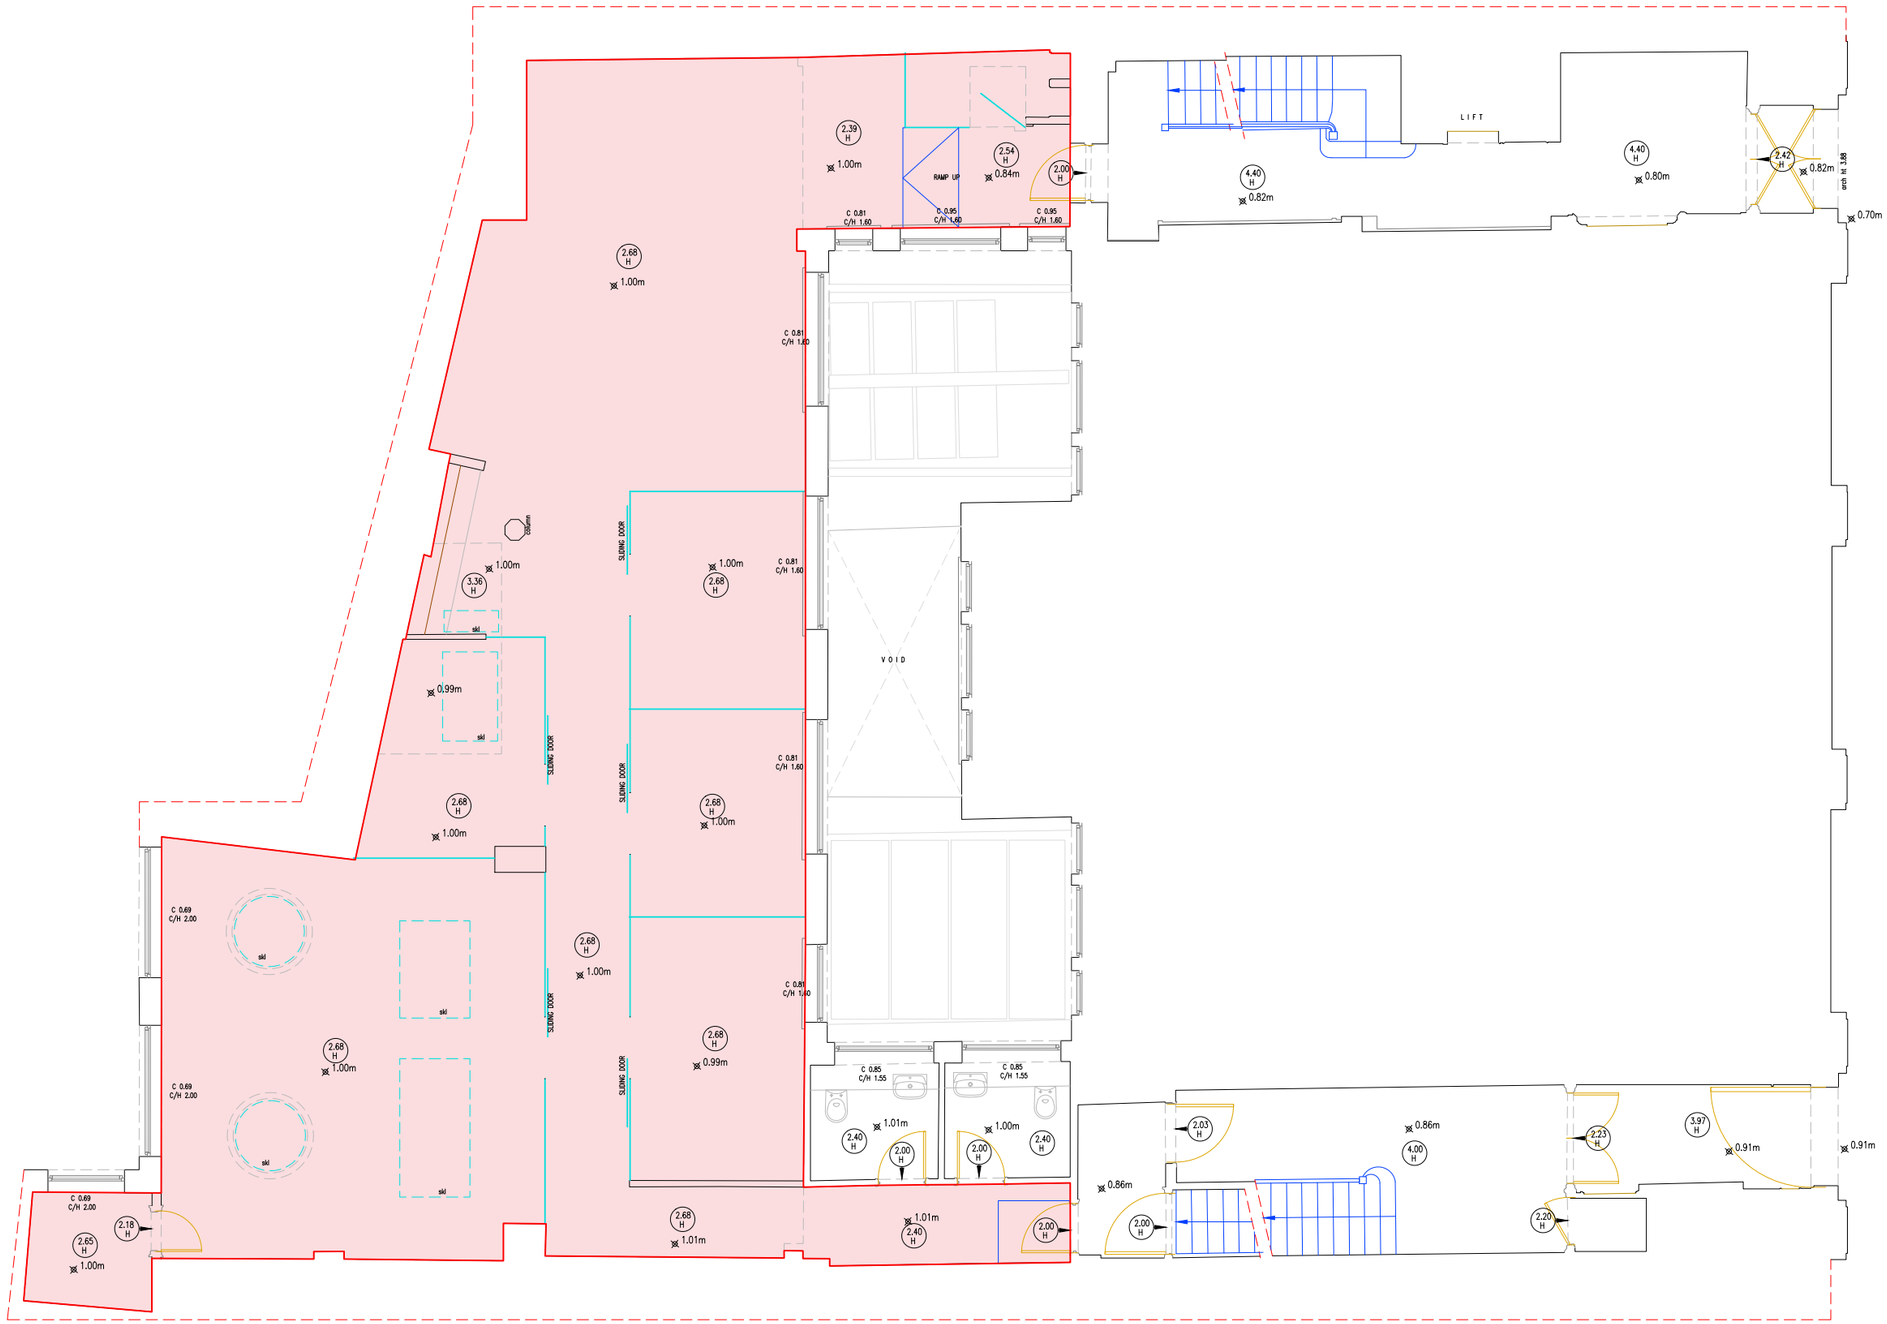

AREA 167.24sqm

0 2.5 m 5 m 10 m

SCALE: 1:100

BUILDING LEGEND

WINDOW DETAIL HEIGHTS(m)			
FLOOR TO CILL HEIGHT	C	COLUMN	CLN
CILL TO SPRING	C/S	AIR BRICK	AB
CILL TO HEAD OF WINDOW	C/H	AIR CONDITIONING UNIT	ACU
		RAIN WATER OUTLET	RWO
ARCH DETAIL HEIGHTS(m)		RAIN WATER GUTTER	RWG
		RAIN WATER PIPE	RWP
FLOOR TO SPRING	S	SOIL VENT PIPE	RWO
FLOOR TO HEAD	H	FIRE HYDRANT RISER	FHR
		FLOOR LEVEL	FL
HEIGHT	Ht	SOFFIT LEVEL	SFL
FALS BEAM	F/B	THERESHOLD LEVLE	THL
FALS CEILING	F/C	PIPE	P
SUSPENDED CEILING	S/C	UP ARROW	
SLOPE UP	S/UP		
UNDERSIDE	U/S	HEIGHT (m)	1.23 H
CUPBOARD	CPD		
SKYLIGHT	SKL		

NOTES

GRID — THE SURVEY GRID IS BASED ON LOCAL COORDINATES

LEVELING — ALL LEVELS ARE BASED ON LOCAL VALUE DATUM

DRAINAGE — INVERT LEVELS, PIPE SIZES AND PIPE CONNECTIONS HAVE BEEN SURVEYED BY VISUAL INSPECTION ONLY AND THEREFORE THE COMPLETE ACCURACY OF THIS INFORMATION CANNOT BE GUARANTEED

COPYRIGHT: This drawing is copyright and may not be altered reproduced or used without the written permission of Icelabz.

SCAN	SURVEYOR	DATE
01	AI	

REV	DESCRIPTION	DRAWN	APPR	DATE
01		PV	BR	04/07/24

ICELABZ

Tel No: 02037443020 Fax No: 0208931684
www.icelabz.co.uk info@icelabz.co.uk

LAND SURVEYING MEASURED BUILDING SURVEY SETTING OUT

PROJECT TITLE: 19-21, Hatton Garden, London, Camden, EC1N 8BA				
DRAWING DETAIL: Ground Floor Plan				
CLIENT				Scale: 1:100
Page Size: A3		Checked: YR	Approved: YR	INFORMATION: FINAL
Drawing Number: MB-SURV-HG-GF-001			Rev: 01	Date: 04/07/2024