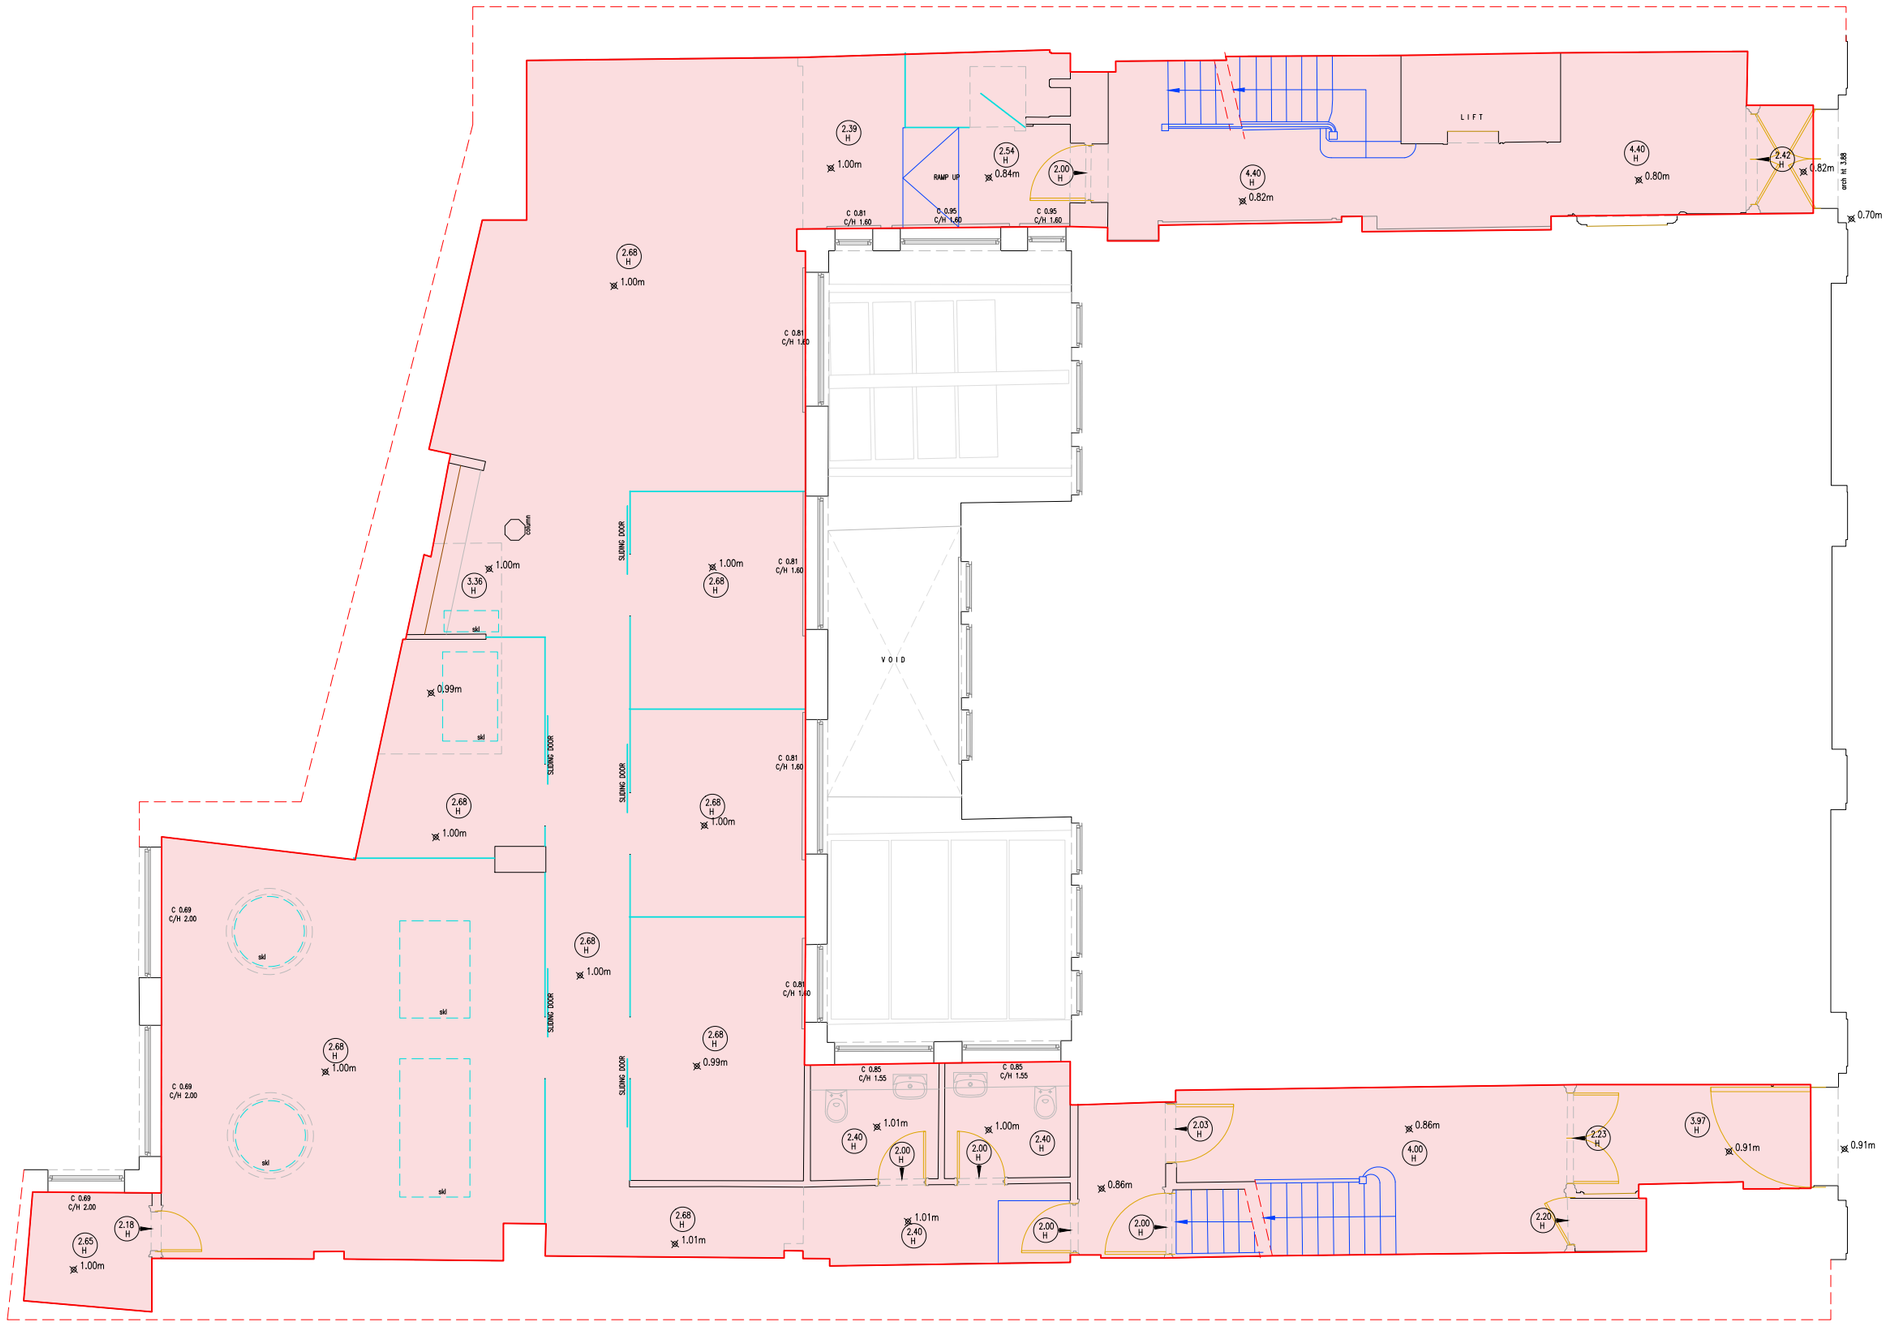


AREA 237.63sqm

0 2.5 m 5 m 10 m

SCALE: 1:100

## BUILDING LEGEND

| WINDOW DETAIL HEIGHTS(m) | | | |
|---|---|---|---|
| FLOOR TO CILL HEIGHT | C | AIR BRICK | AB |
| CILL TO SPRING | C/S | AIR CONDITIONING UNIT | ACU |
| CILL TO HEAD OF WINDOW | C/H | RAIN WATER OUTLET | RWO |
| | | RAIN WATER GUTTER | RWG |
| ARCH DETAIL HEIGHTS(m) | | RAIN WATER PIPE | RWP |
| FLOOR TO SPRING | S | SOIL VENT PIPE | RWO |
| FLOOR TO HEAD | H | FIRE HYDRANT RISER | FHR |
| HEIGHT | Ht | FLOOR LEVEL | SFL |
| FALS BEAM | F/B | SOFFIT LEVEL | THL |
| FALS CEILING | F/C | THERESHOLD LEVLE | P |
| SUSPENDED CEILING | S/C | PIPE | |
| SLOPE UP | S/UP | UP ARROW | |
| UNDERSIDE | U/S | HEIGHT (m) | 1.23 H |
| CUPBOARD | CPD | | |
| SKYLIGHT | SKL | | |

| COLUMN | CLN |
|---|---|

## NOTES

| | |
|---|---|
| GRID | THE SURVEY GRID IS BASED ON LOCAL COORDINATES |
| LEVELING | ALL LEVELS ARE BASED ON LOCAL VALUE DATUM |
| DRAINAGE | INVERT LEVELS, PIPE SIZES AND PIPE CONNECTIONS HAVE BEEN SURVEYED BY VISUAL INSPECTION ONLY AND THEREFORE THE COMPLETE ACCURACY OF THIS INFORMATION CANNOT BE GUARANTEED |

COPYRIGHT: This drawing is copyright and may not be altered reproduced or used without the written permission of Icelabz.

| SCAN | SURVEYOR | DATE |
|---|---|---|
| 01 | AI | |

| REV | DESCRIPTION | DRAWN | APPR | DATE |
|---|---|---|---|---|
| 01 | | PV | BR | 04/07/24 |

ICELABZ
Tel No: 02037443020 Fax No: 0208931684
www.icelabz.co.uk info@icelabz.co.uk
LAND SURVEYING MEASURED BUILDING SURVEY SETTING OUT

| | | | | |
|---|---|---|---|---|
| PROJECT TITLE: 19-21, Hatton Garden, London, Camden, EC1N 8BA | | | | |
| DRAWING DETAIL: Ground Floor Plan | | | | |
| CLIENT | | | | Scale: 1:100 |
| Page Size: A3 | | Checked: YR | Approved: YR | INFORMATION: FINAL |
| Drawing Number: MB-SURV-HG-GF-001 | | | Rev: 01 | Date: 04/07/2024 |