FSLinteriors

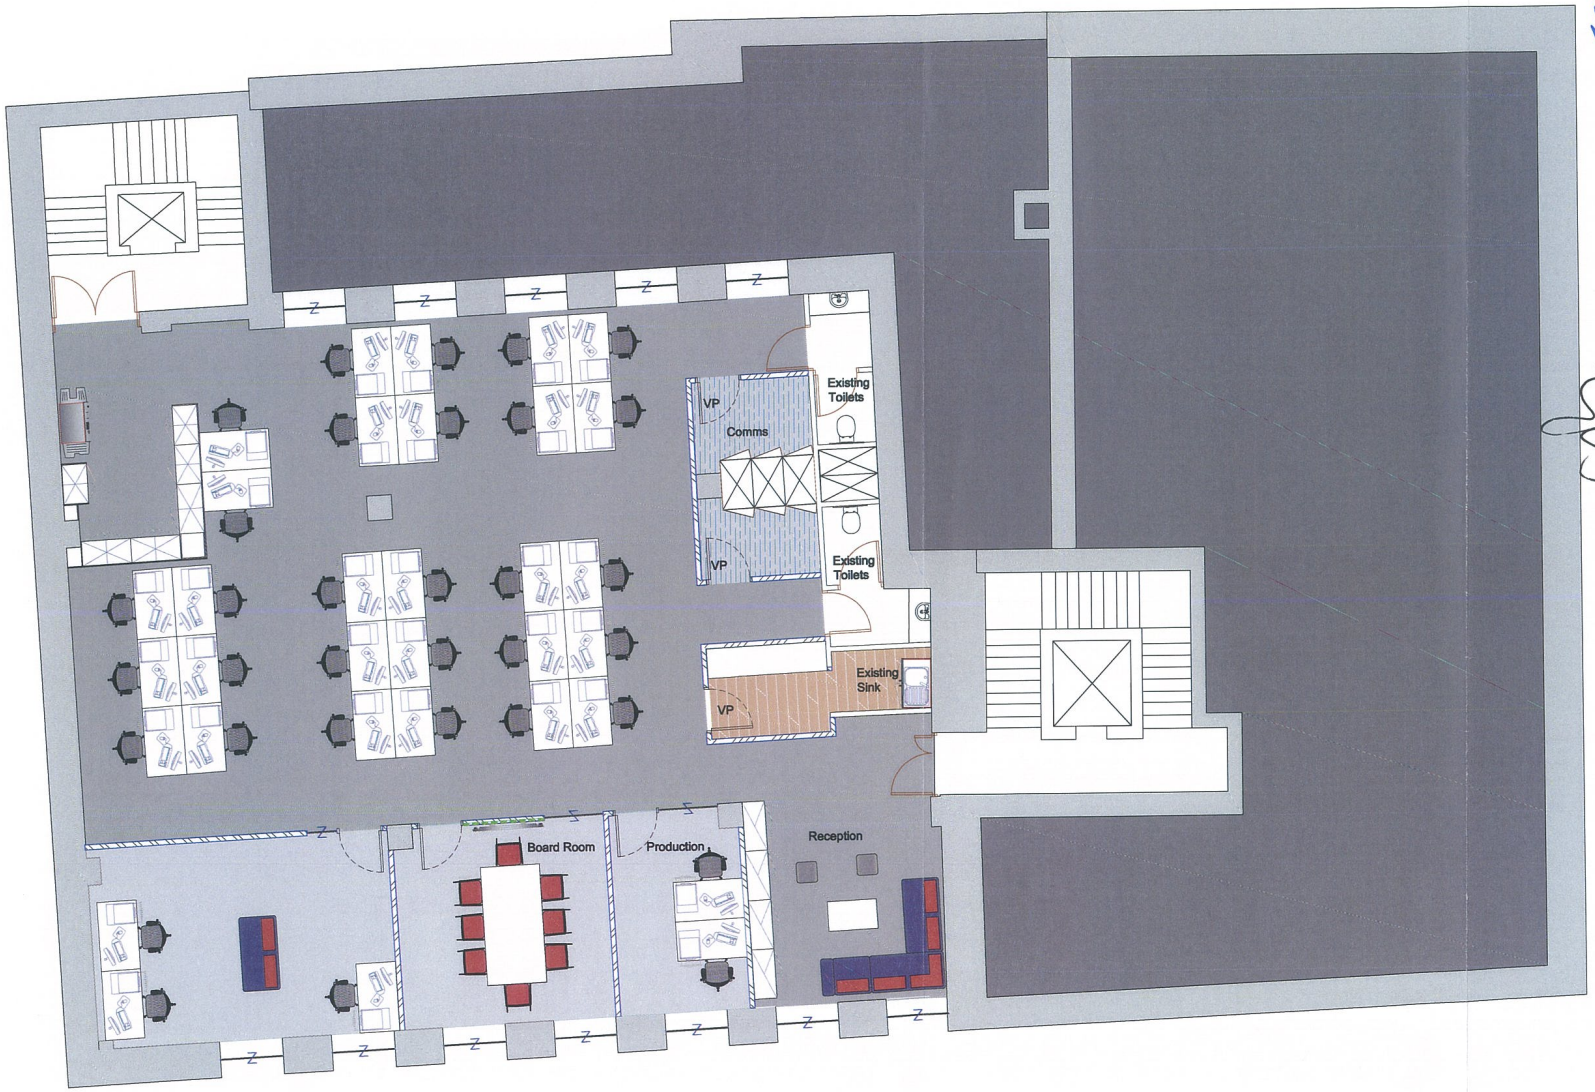

Rev.	Description	Drawn	Checked	Date
J	Client comments	EFT	–	07/11/16
I	Client comments	EFT	–	28/10/16
H	Client comments	EFT	–	21/10/16
G	Client comments	EFT	–	19/10/16
F	Client comments	EFT	–	19/10/16
E	Client comments	EFT	–	18/10/16
D	Client comments	EFT	–	18/10/16
C	Client comments	EFT	–	13/08/16
B	Productions office removed	EFT	–	1/09/16
A	First issue	EFT	–	15/08/16

Client & Project:

Lola Post Productions
Palladium House

Floor & Drawing:

5th Floor
General Arrangement

Drawing Number:

00000 – 05 – GA – J

Project Number | Floor Level | Drawing Code | Revision

Drawing Status:

CONCEPT

CONCEPT - APPROVAL - CONSTRUCTION - AS BUILT

Site Address:	Palladium House 1-4 Argyll Street London W1
Produced By:	EFT
Creation Date:	15/08/16
Scale:	1:50 @ A1

FSLinteriors

Farnham Trading Estate
Farnham
Surrey GU9 8NQ

+44 (0)1252 745200
info@fsl-interiors.co.uk
www.fsl-interiors.co.uk

Drawing Notes: Figured dimensions only are to be taken from this drawing - DO NOT SCALE. Contractors must verify all dimensions prior to construction and any discrepancies are to be reported

Design © FSLinteriors

Director
For and on behalf of
Calchis Estates Limited.